Floor Plan

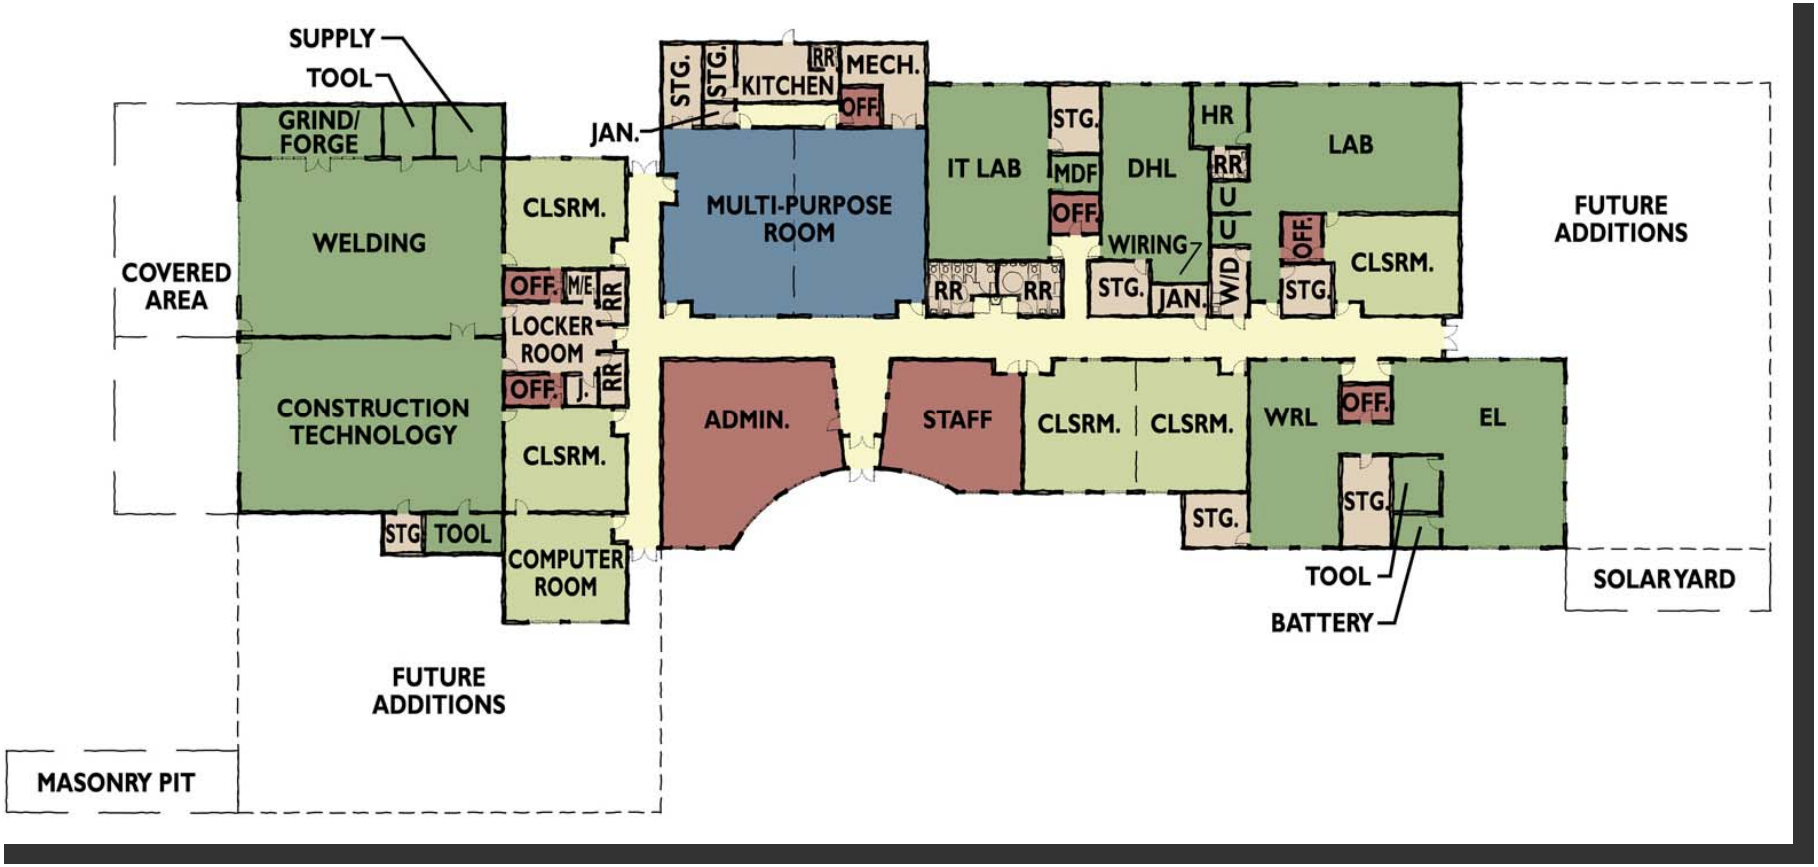
SUPPLY
TOOL
GRIND/ FORGE
WELDING
COVERED AREA
CONSTRUCTION TECHNOLOGY
STG.
TOOL
CLSRM.
OFF.
M/E
RR
LOCKER ROOM
OFF.
J.
RR
CLSRM.
COMPUTER ROOM
FUTURE ADDITIONS
MASONRY PIT
JAN.
STG.
STG.
KITCHEN
RR
MECH.
OFF.
MULTI-PURPOSE ROOM
ADMIN.
STAFF
IT LAB
RR
RR
STG.
MDF
OFF.
DHL
WIRING
STG.
JAN.
HR
RR
U
U
WID
LAB
OFF.
STG.
CLSRM.
CLSRM.
CLSRM.
STG.
WRL
OFF.
STG.
EL
TOOL
BATTERY
FUTURE ADDITIONS
SOLAR YARD